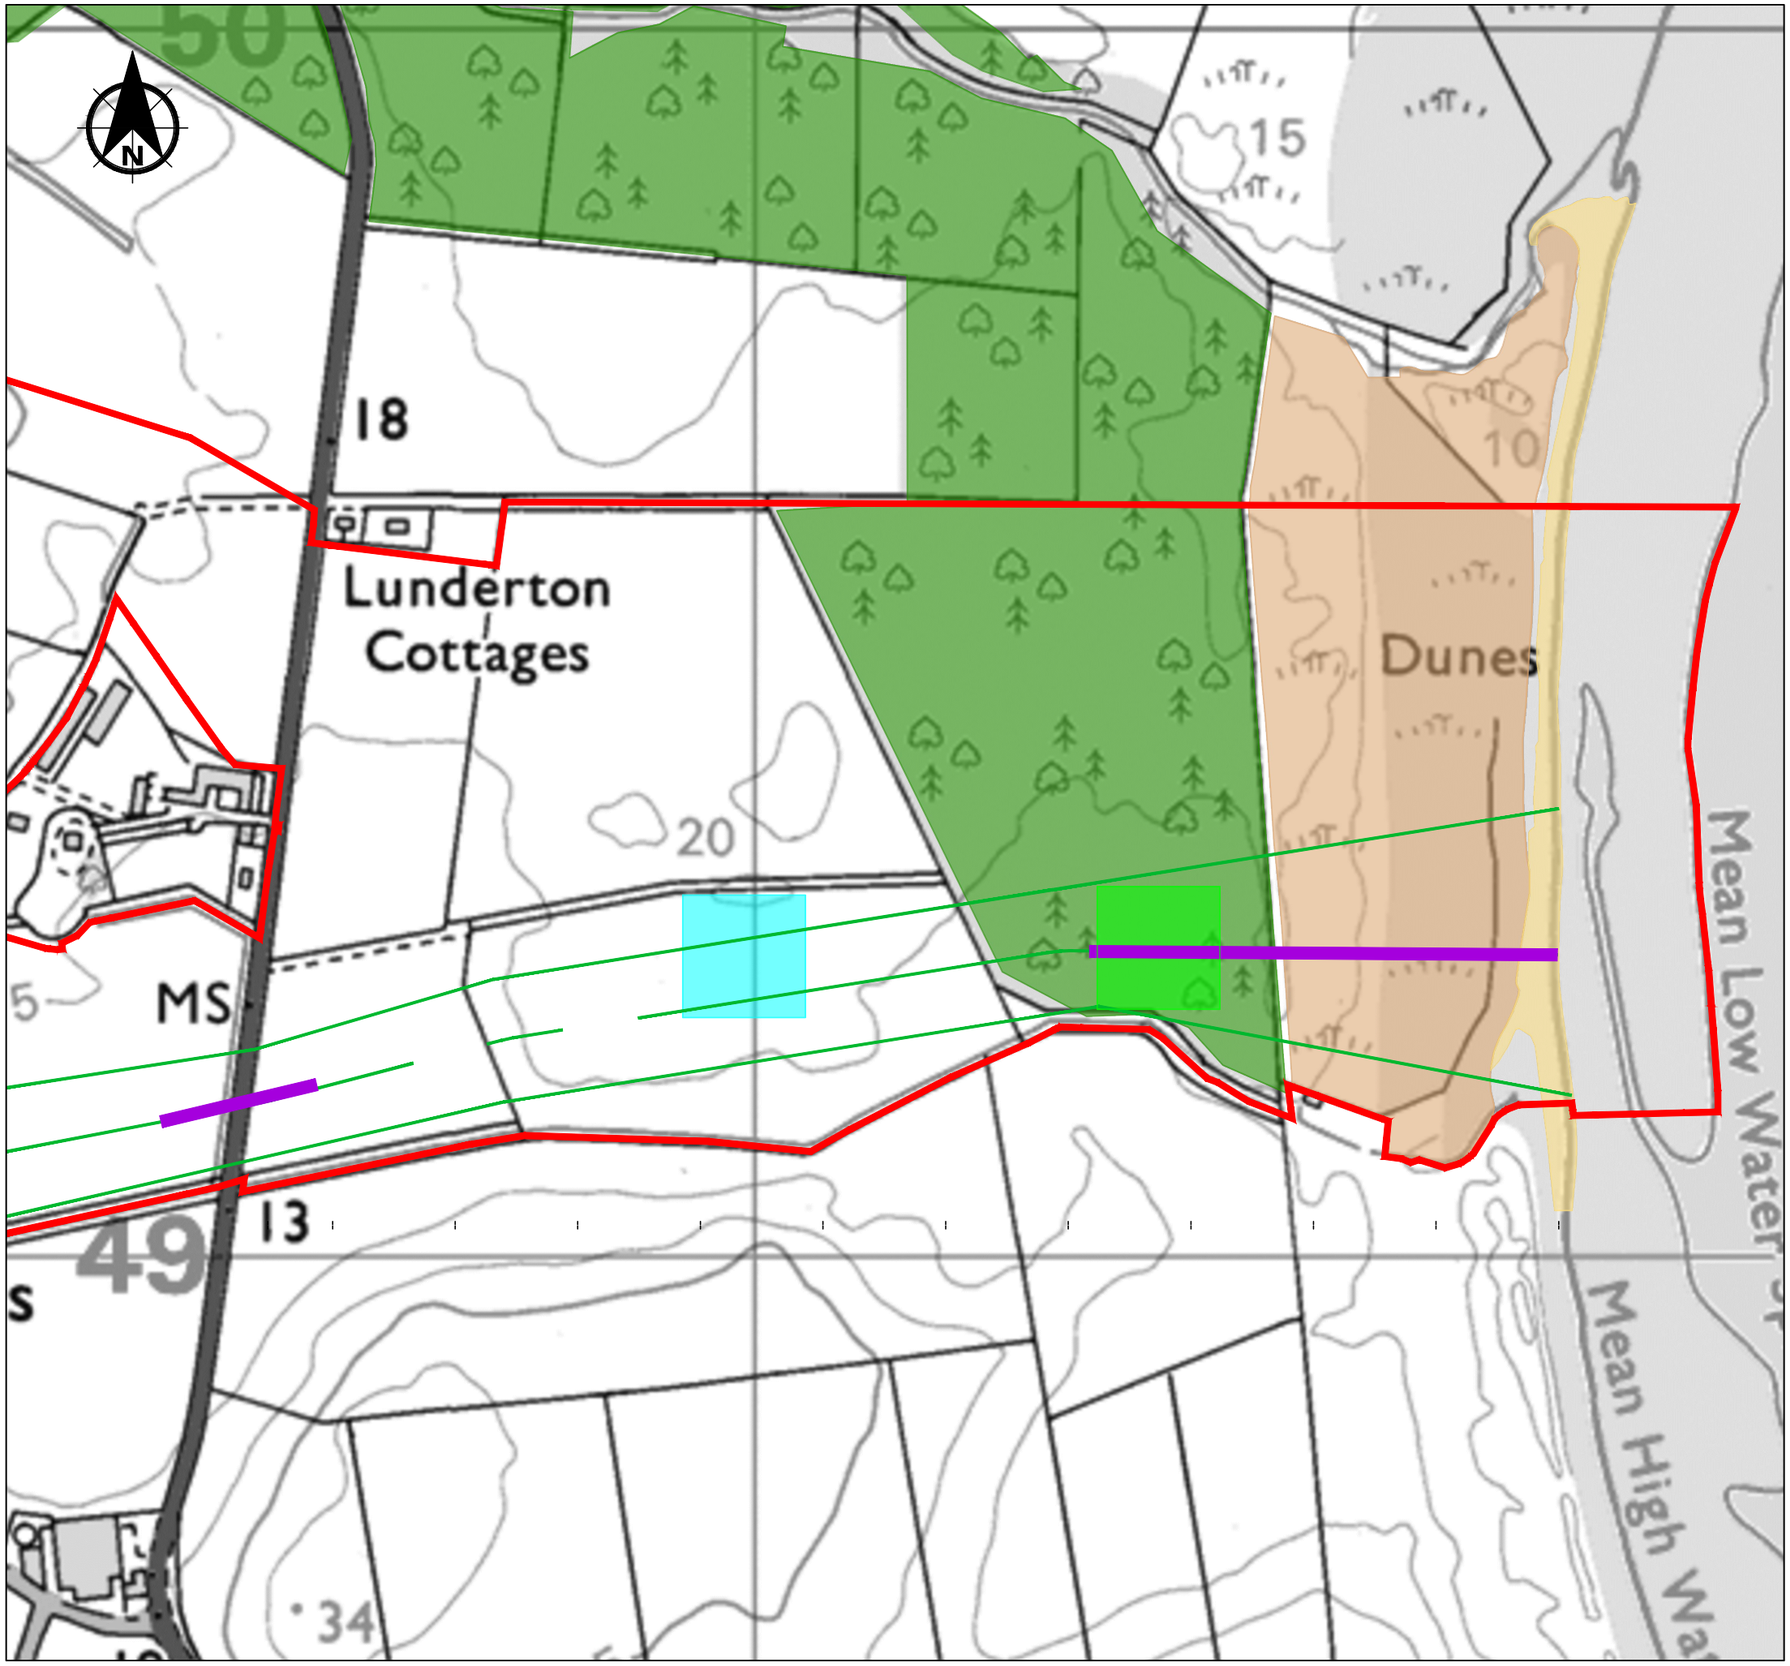

LEGEND:

- RED LINE BOUNDARY
- INDICATIVE CABLE CORRIDOR
- INDICATIVE CABLE ROUTE
- INDICATIVE TRENCHLESS CROSSINGS
- TEMPORARY CONSTRUCTION COMPOUND
- INDICATIVE TEMPORARY CONSTRUCTION COMPOUND (HDD)
- EXISTING TREE BOUNDARY
- SAND DUNES
- BEACH

Project:	Report:
Muir Mhòr Offshore Wind Farm	**Onshore EIA Report**

Title:

Typical Detailed Landfall Site Plan

Figure: **4.9**	Drawing No: 001		
Revision: 04	Date: 14/11/2024	Drawn: CD	Checked: RB

Map scale: 1:5000 @ A3

0 0.1 0.2 km

Co-ordinate system: EPSG: 27700

MUIR MHÒR
OFFSHORE WIND FARM
A joint venture between Fred. Olsen Seawind & Vattenfall

Source: Fred Olsen

© Crown copyright and database rights 2024 Ordnance Survey 0100031673.